本图版权为中国寰球工程公司所有，未经本公司许可不得转让或复制给第三者。
the copyright of this drawing is owned by China HUANQIU Contracting & Engineering Corporation, unauthorized disclosure or duplication to the third party is not permitted.

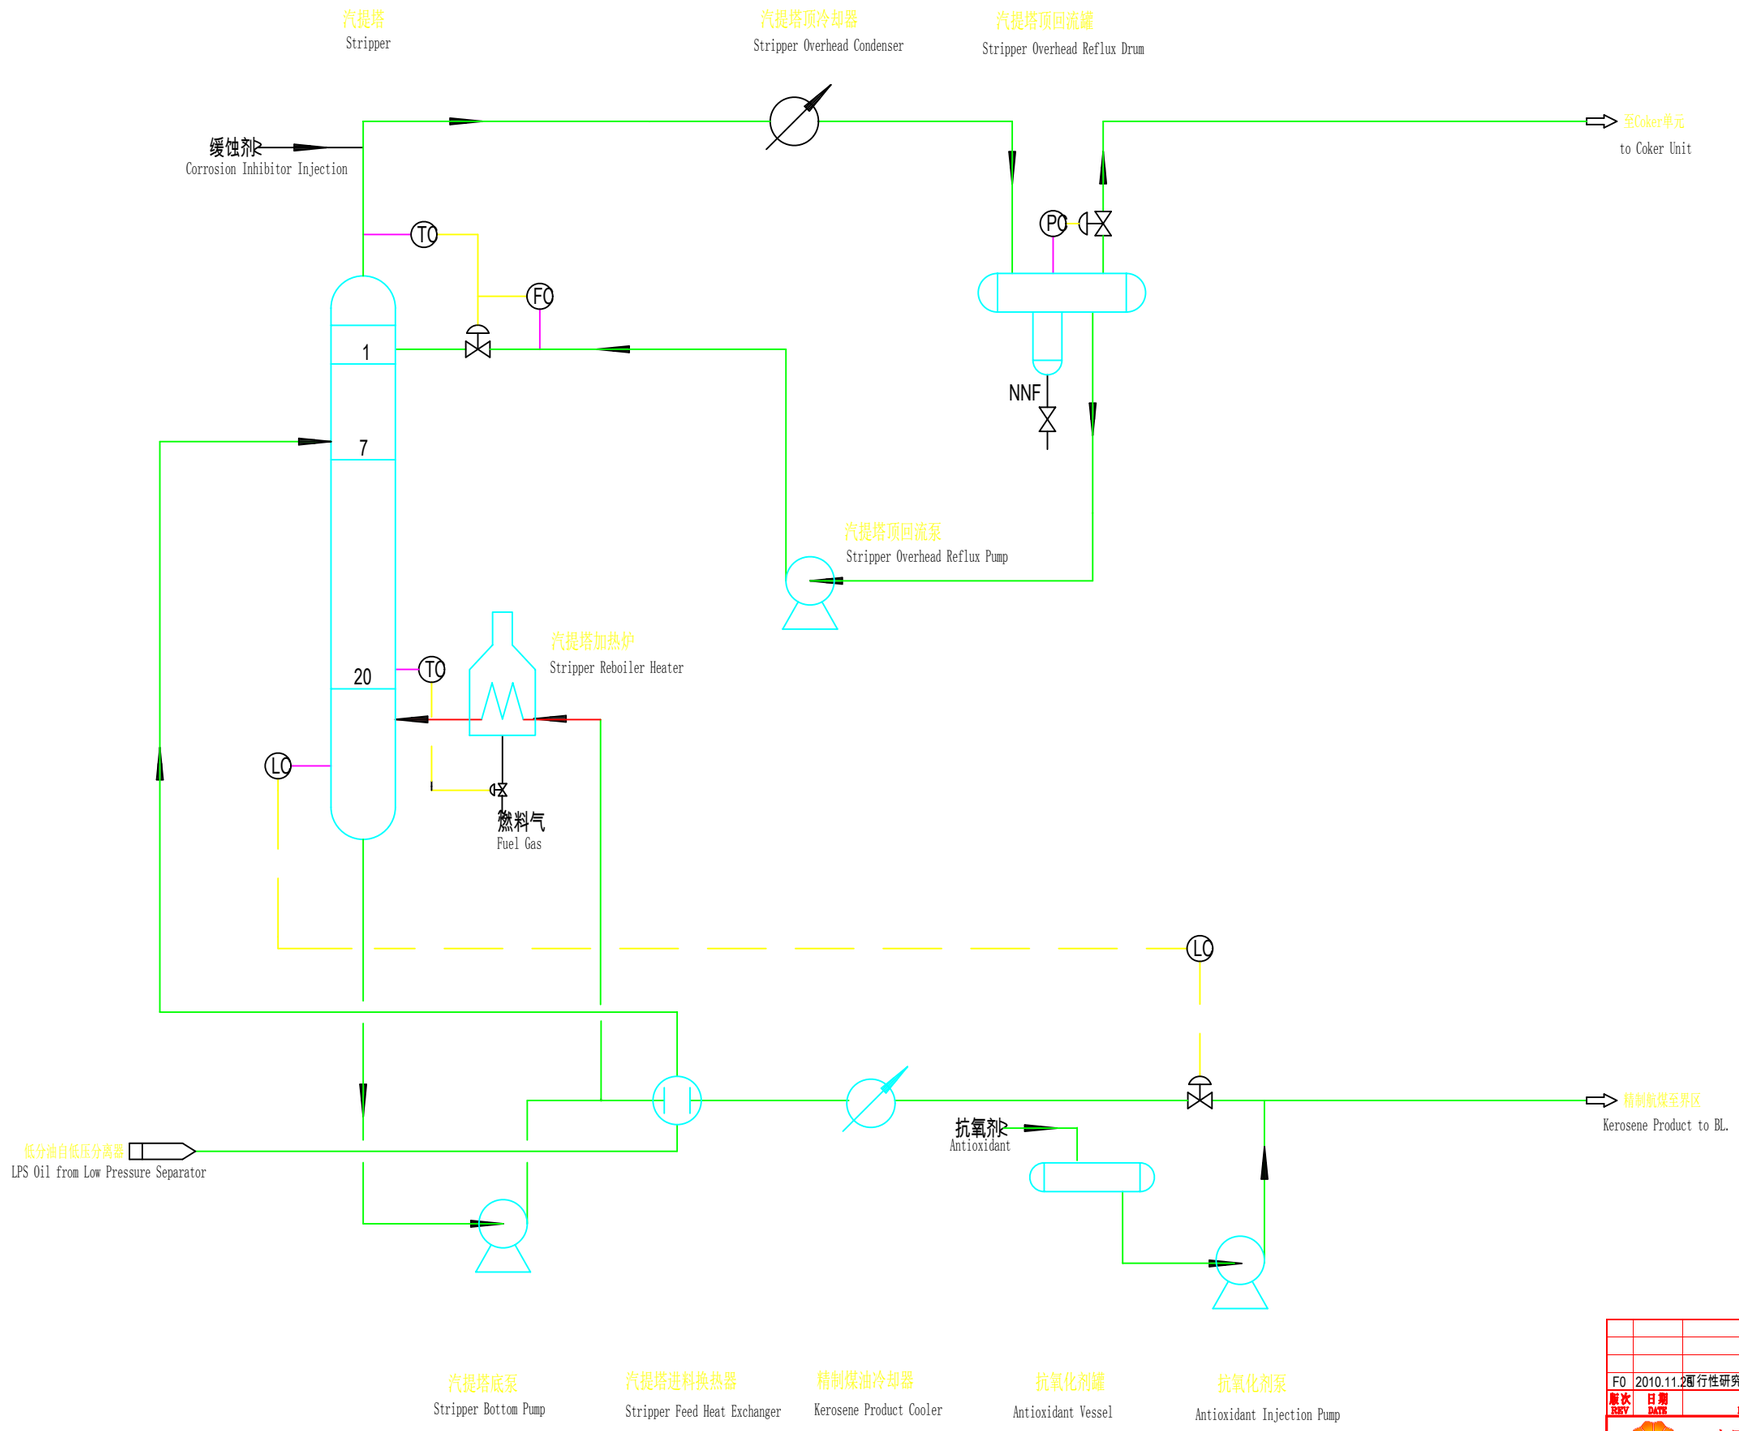


| REV | DATE | DESCRIPTION | DESIGN | CKD | DESC APP. | APPR. | ENG |
|---|---|---|---|---|---|---|---|
| F0 | 2010.11.2 | 可行性研究FEASIBILITY STUDY | | | | | |

中国寰球工程公司
CHINA HUANQIU CONTRACTING & ENGINEERING CORP.

工程设计综合资质甲级 COMPREHENSIVE DESIGN LICENSE
证书编号 CERTIFICATE NO. A111001011

图名 TITLE: 航煤精制工艺流程图二
KEROSENE HYDROTREATING UNIT
PROCESS FLOW DIAGRAM 2

项目 PROJ: 哥斯达黎加MOIN炼油厂改扩建项目 COSTA RICA MOIN REFINERY REVAMP PROJECT
装置/工区 UNIT/WORK AREA: 航煤精制装置 KEROSENE HYDROTREATING UNIT
专业 SPECI: 工艺 PROCESS
比例 SCALE:
第 1 张共 1 张 OF
图号 DWG NO.: 4.8-2